





The London Resort Development Consent Order Illustrative Parameter Plans

July 2020



Planning Act 2008
The Infrastructure Planning (Applications: Prescribed Forms and Procedure) Regulations 2009
Regulation 5(2)(o)
Reference: BC080001

 

FOR CONSULTATION PURPOSES

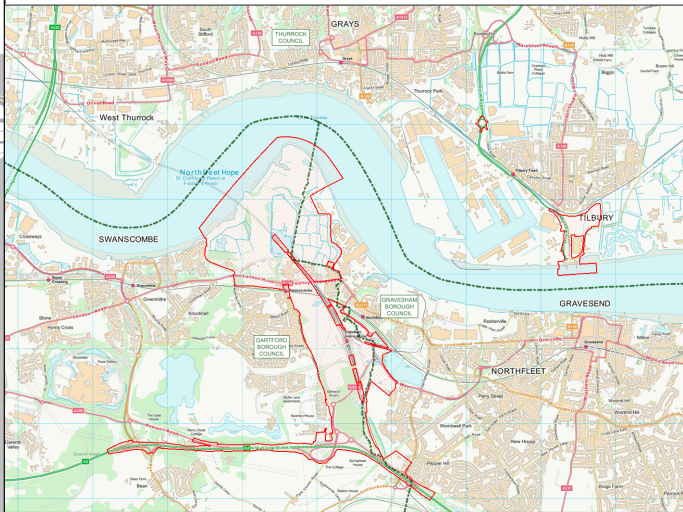

- Key
- Gate 1
 - Gate 2
 - Plaza
 - Hotel
 - Transport Terminals
 - Car Park
 - Back of House and Infrastructure
 - Staff Accommodation
 - Visitors Centre and Training Facilities
 - E-Sports and Conferention Centre
 - Hotel and Market
 - AOD Top
 - AOD Bottom

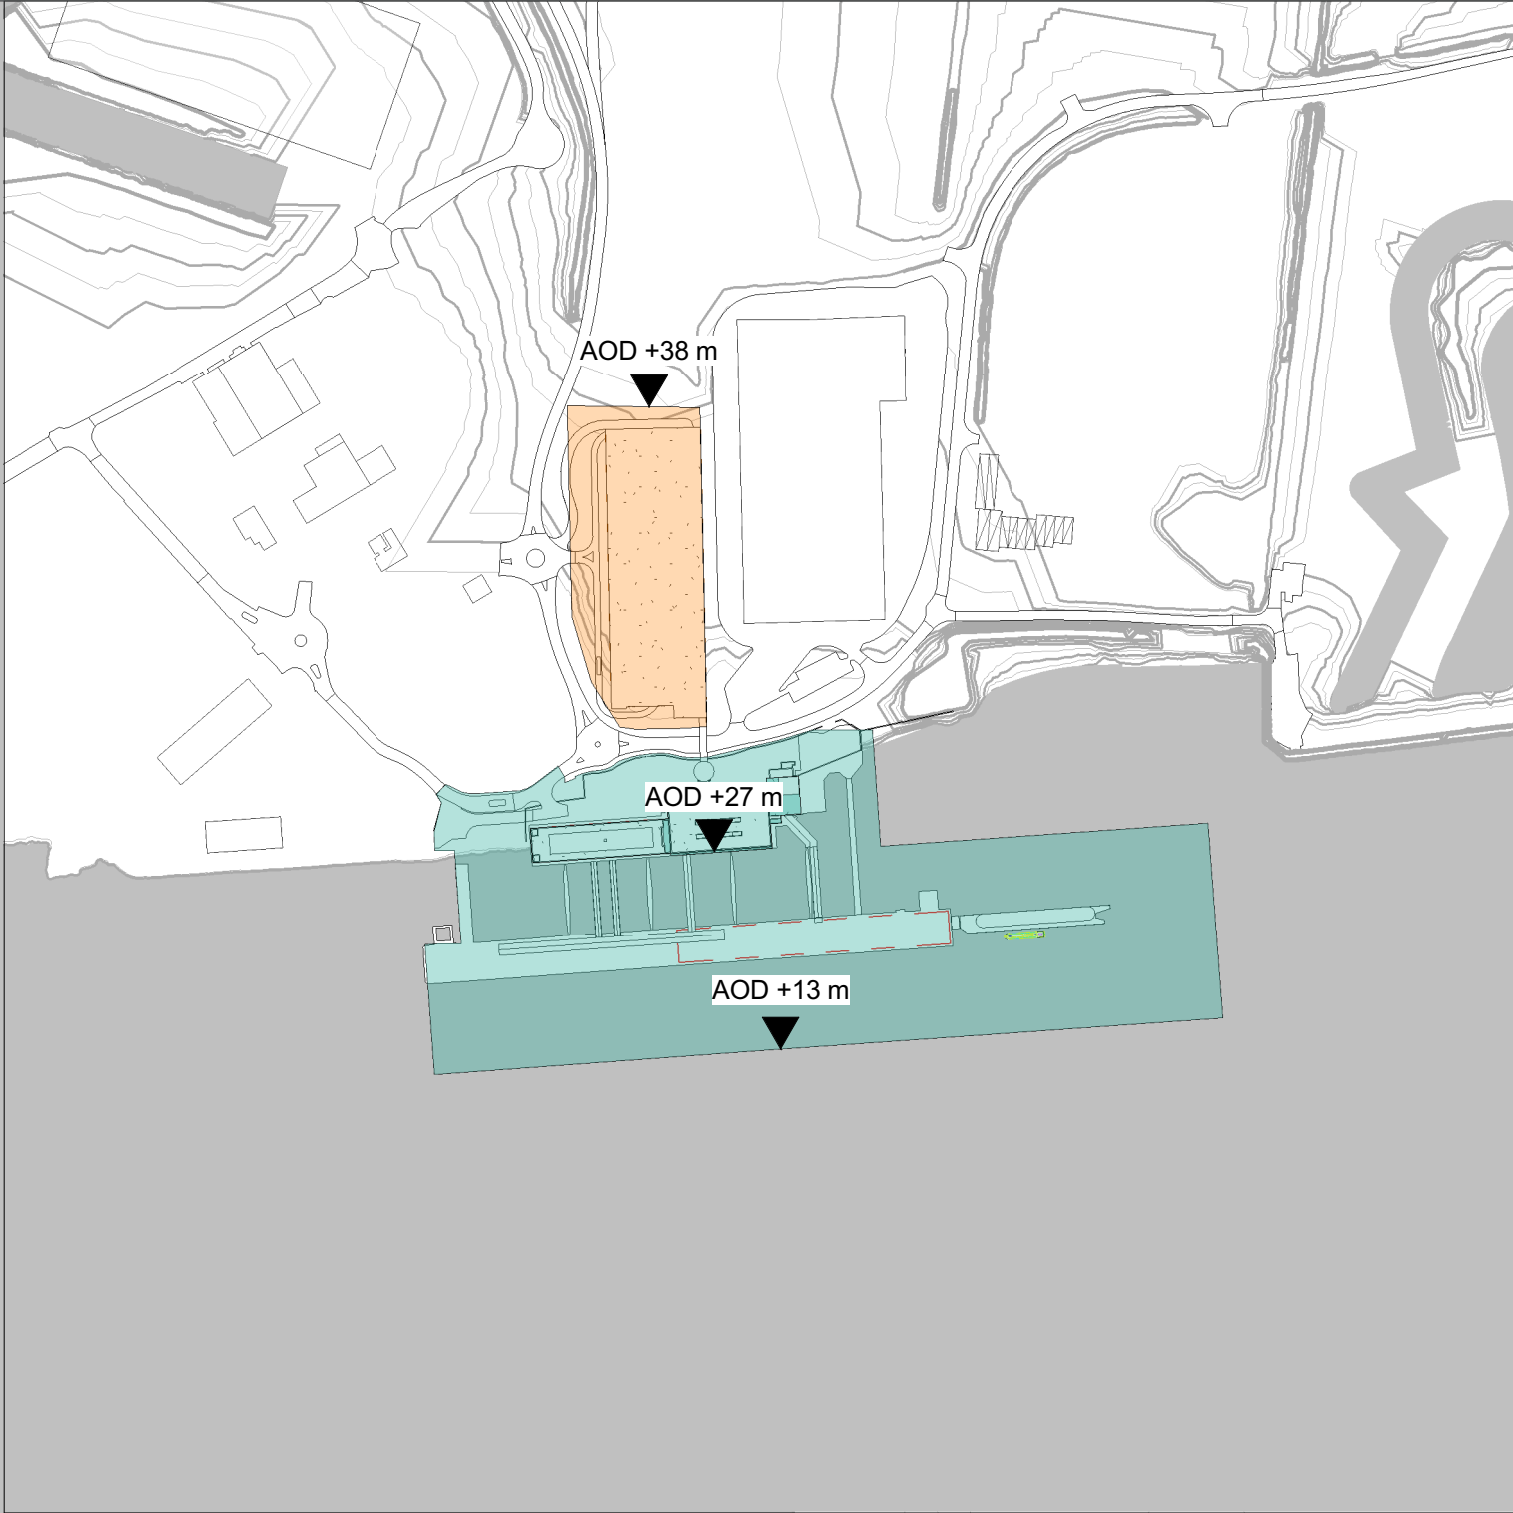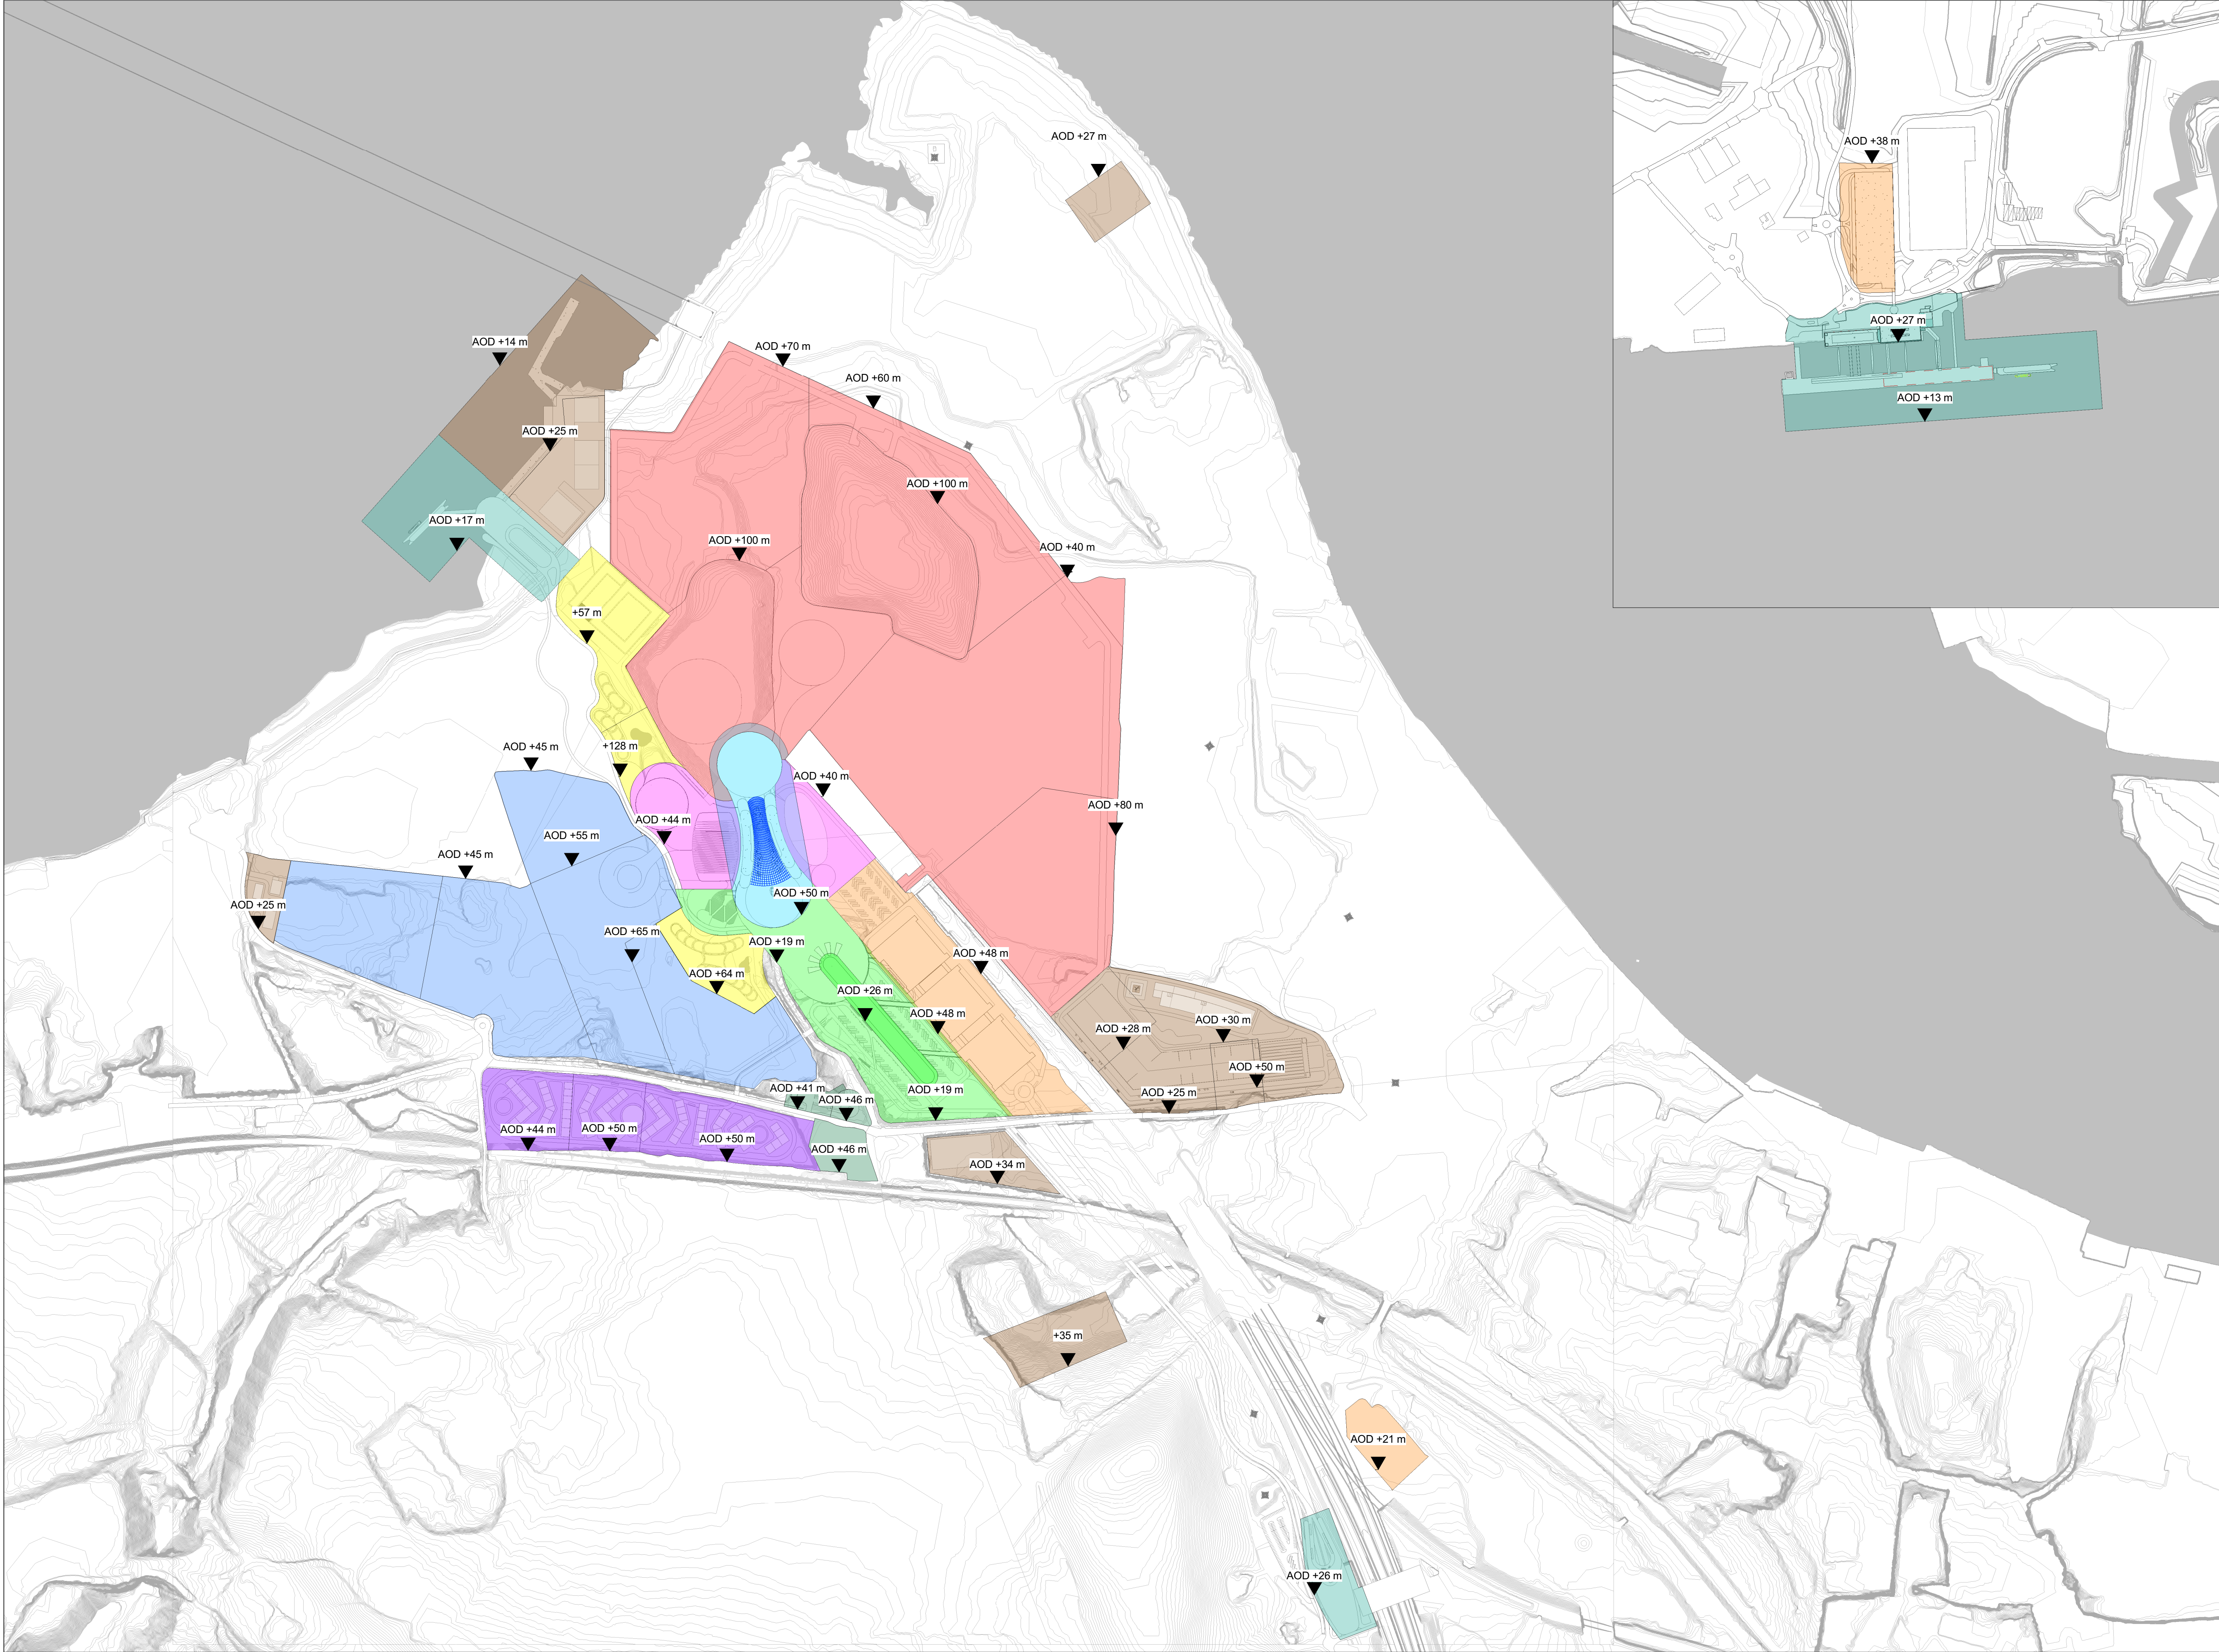

Apt

235 St John Street London EC1V 4NG www.aplondon.com

Project	The London Resort	Project No.	19072
---------	-------------------	-------------	-------

Disclaimer
Do not scale from this drawing. Check all dimensions on site before fabrication or setting out. This document is copyright and may not be reproduced without permission of the owner.

REPRODUCED FROM ORDNANCE SURVEY MAPS, BY PERMISSION OF THE ORDNANCE SURVEY ON BEHALF OF THE CONTROLLER OF HER MAJESTY'S STATIONERY OFFICE. CROWN COPYRIGHT ORDNANCE

ORDNANCE SURVEY LICENCE NO. 0100031673

© CROWN COPYRIGHT AND DATABASE RIGHT 2020
© LOCAL GOVERNMENT INFORMATION HOUSE LIMITED
COPYRIGHT AND DATABASE RIGHTS 2020

01	Issue for Consultation	24/07/20	Apt
00	Draft design freeze for PEIR	05/06/20	Apt
Rev	Reason for Issue	Date	Drw Chk

THE LONDON RESORT DEVELOPMENT CONSENT ORDER

Illustrative Parameters Plans - Site Plan


DARTFORD BOROUGH COUNCIL, GRAVESHAM
BOROUGH COUNCIL AND THURROCK COUNCIL

Sheet 1 of 9

Application Number
BC080001

Drawing Reference
LR-DG-APT-ILP-024.1


Scale	Sheet	Revision
1 : 5000 @ A1	1 of 9	01

 

FOR CONSULTATION PURPOSES



- Key**
- Gate 1
 - Gate 2
 - Plaza
 - Hotel
 - Transport Terminals
 - Car Park
 - Back of House and Infrastructure
 - Staff Accommodation
 - Visitors Centre and Training Facilities
 - E-Sports and Conferention Centre
 - Hotel and Market
 - AOD Top
 - AOD Bottom

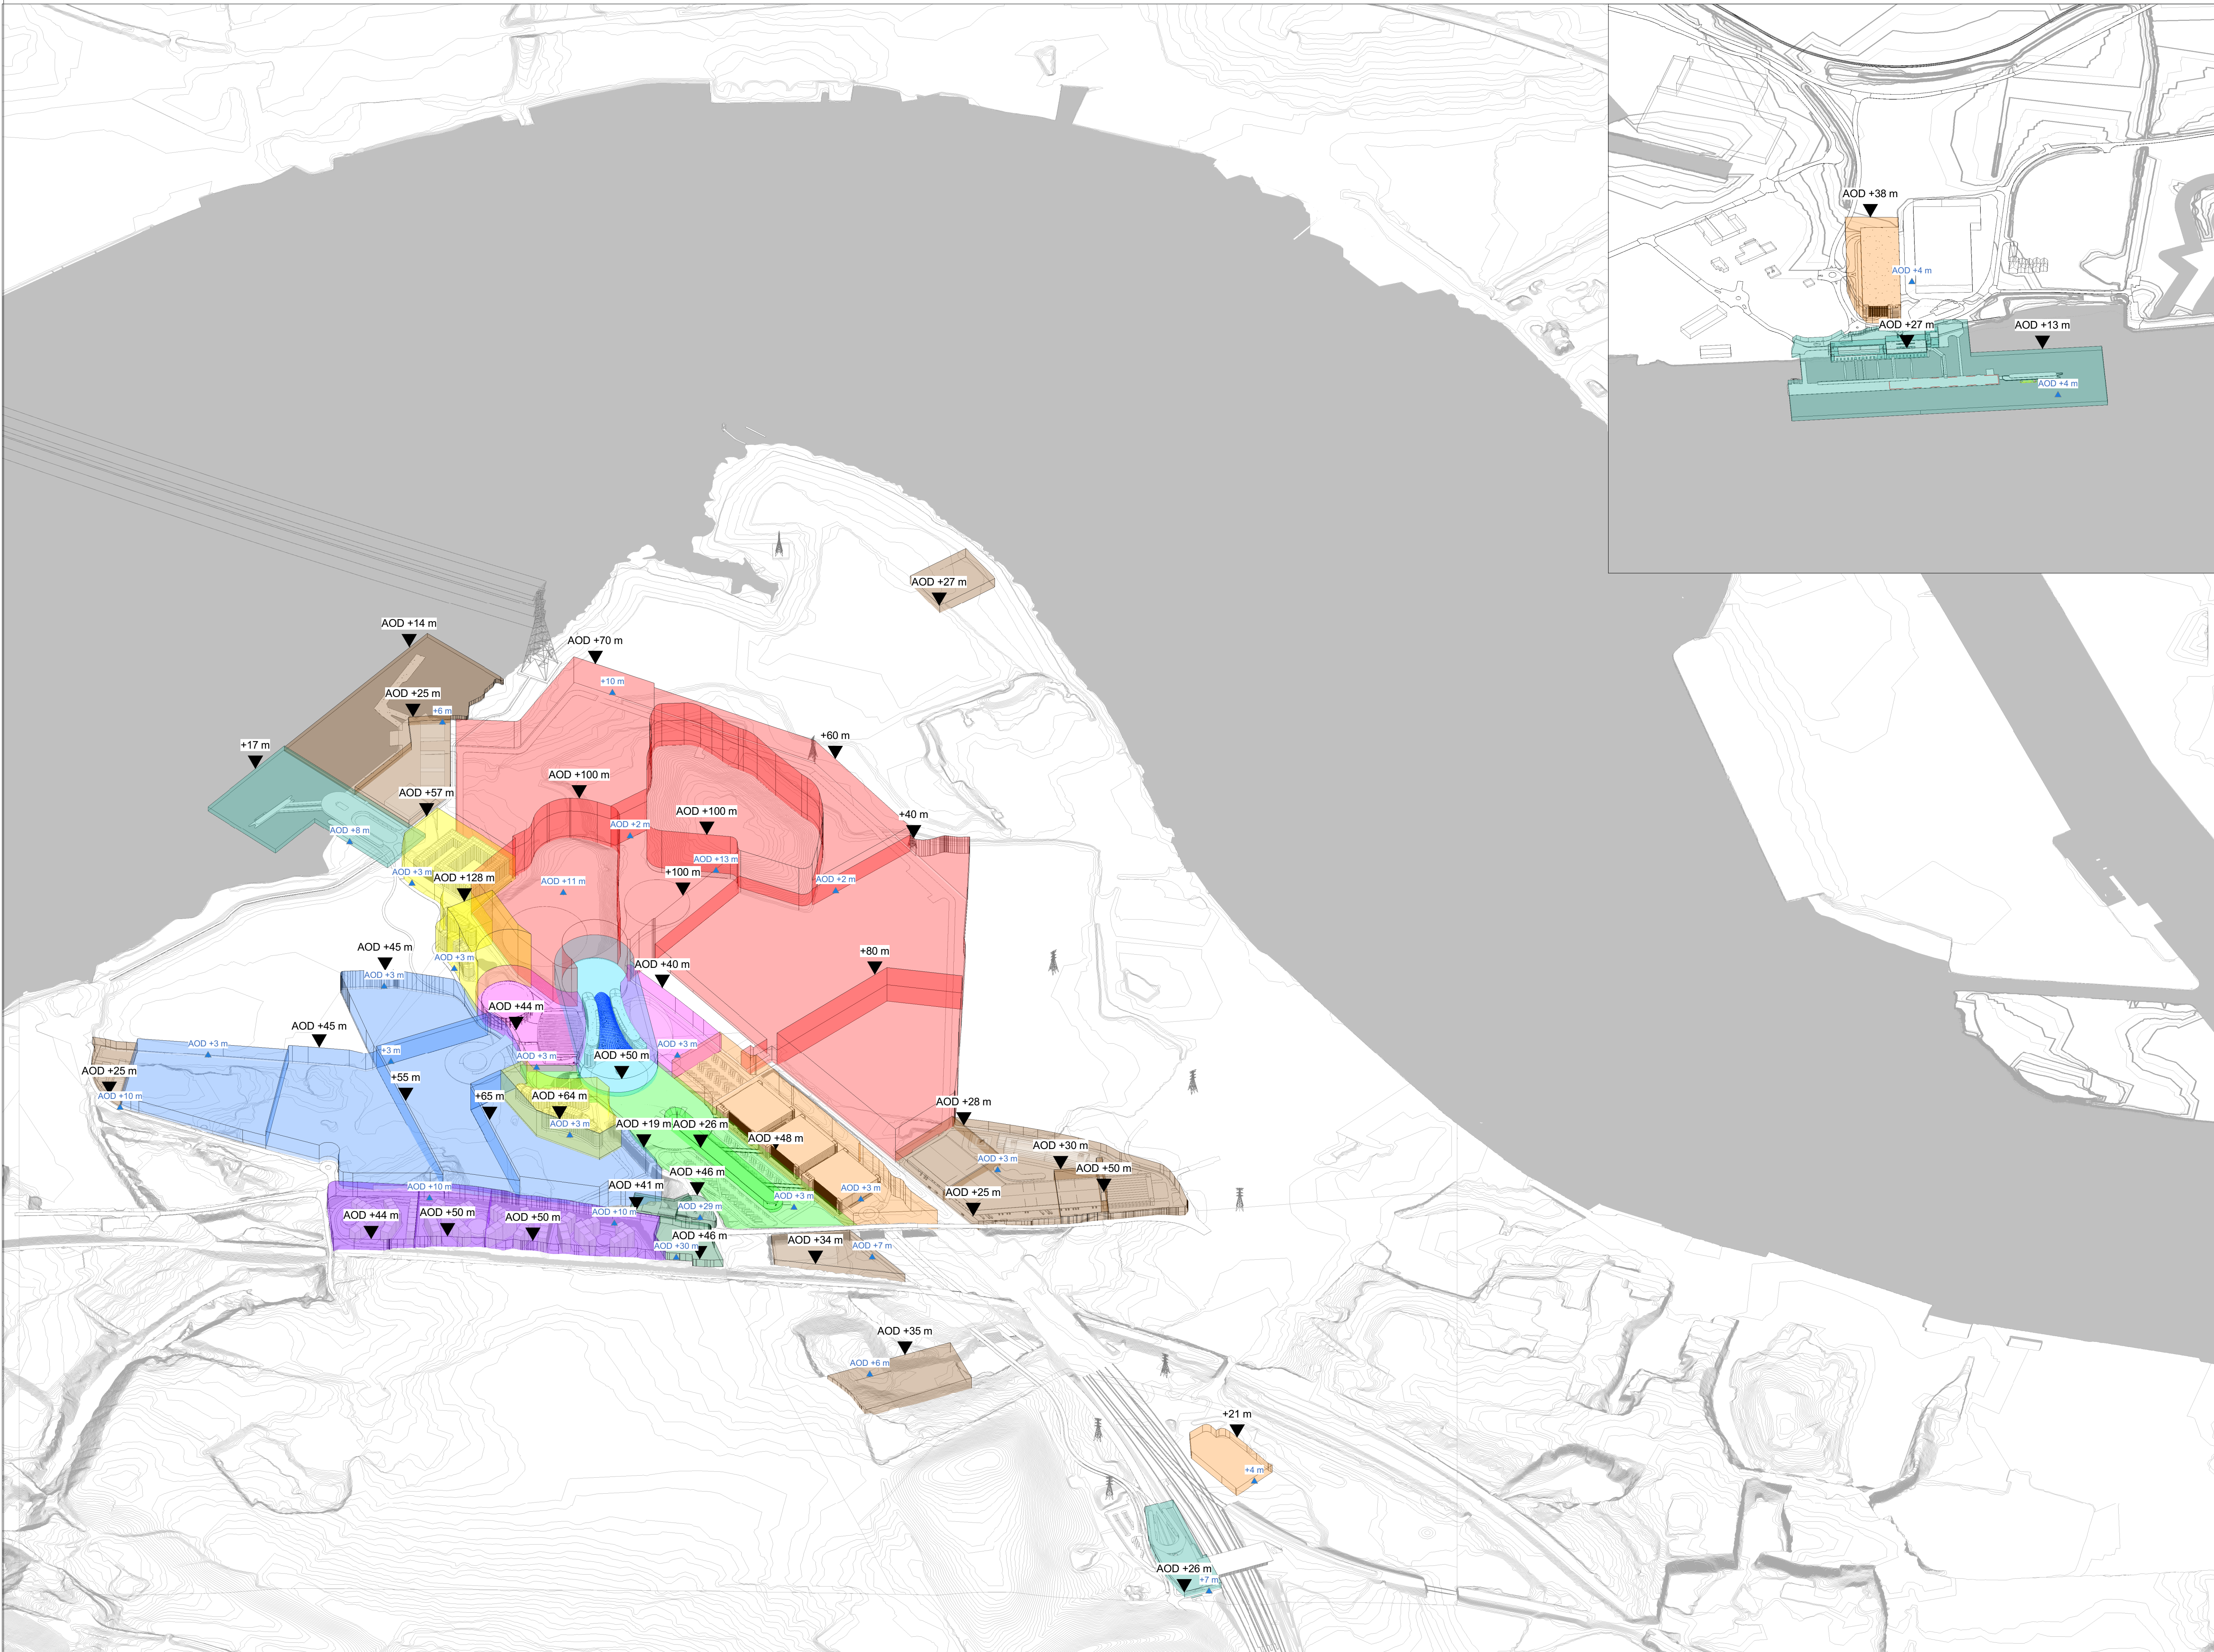

Apt

235 St John Street London EC1V 4NG www.aplondon.com

Project	The London Resort	Project No.	19072
---------	-------------------	-------------	-------

Disclaimer
Do not scale from this drawing. Check all dimensions on site before fabrication or setting out. This document is copyright and may not be reproduced without permission of the owner.

REPRODUCED FROM ORDNANCE SURVEY MAPS, BY PERMISSION OF THE ORDNANCE SURVEY ON BEHALF OF THE CONTROLLER OF HER MAJESTY'S STATIONERY OFFICE. CROWN COPYRIGHT ORDNANCE

ORDNANCE SURVEY LICENCE NO. 0100031673

© CROWN COPYRIGHT AND DATABASE RIGHT 2020
© LOCAL GOVERNMENT INFORMATION HOUSE LIMITED
COPYRIGHT AND DATABASE RIGHTS 2020


Rev	Reason for Issue	Date	Drw	Chk
01	Issue for Consultation	24/07/20	Apt	
00	Draft design freeze for PEIR	05/06/20	Apt	

THE LONDON RESORT DEVELOPMENT CONSENT ORDER
Illustrative Parameters Plans - View From South
DARTFORD BOROUGH COUNCIL, GRAVESHAM BOROUGH COUNCIL AND THURROCK COUNCIL
Sheet 2 of 9

Application Number
BC080001

Drawing Reference
LR-DG-APT-ILP-024.2

Scale	Sheet:	Revision
1 : 5000 @ A1	2 of 9	01

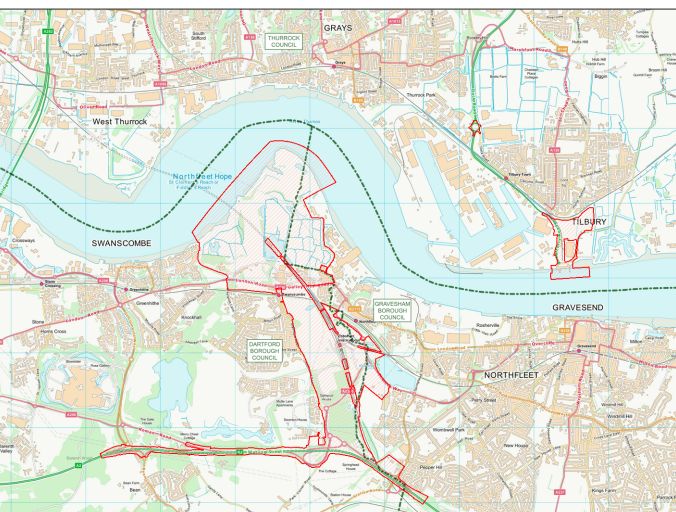

- Key**
- | | |
|---|---|
|  | Gate 1 |
|  | Gate 2 |
|  | Plaza |
|  | Hotel |
|  | Transport Terminals |
|  | Car Park |
|  | Back of House and Infrastructure |
|  | Staff Accommodation |
|  | Visitors Centre and Training Facilities |
|  | E-Sports and Conference Centre |
|  | Hotel and Market |
|  | AOD Top |
|  | AOD Bottom |

Apt

235 St John Street London EC1V 4NG www.apl.londor

Project	Project No
The London Resort	19072

Disclaimer

Do not scale from this drawing. Check all dimensions on site before fabrication or setting out. This document is copyright and may not be reproduced without permission of the owner.

REPRODUCED FROM ORDNANCE SURVEY MAPS, BY
PERMISSION OF THE ORDNANCE SURVEY ON BEHALF OF
THE CONTROLLER OF HER MAJESTY'S STATIONERY
OFFICE. CROWN COPYRIGHT ORDNANCE

ORDNANCE SURVEY LICENCE NO. 0100031673
© CROWN COPYRIGHT AND DATABASE RIGHT 2020
© LOCAL GOVERNMENT INFORMATION HOUSE LIMITED
COPYRIGHT AND DATABASE RIGHTS 2020

01	Issue for Consultation	24/07/20	Apt
00	Draft design freeze for PEIR	05/06/20	Apt
Rev	Reason for Issue	Date	Drw Chk

THE LONDON RESORT DEVELOPMENT CONSENT ORDER

Illustrative Parameters Plans - View From South West



DARTFORD BOROUGH COUNCIL, GRAVESHAM
BOROUGH COUNCIL AND THURROCK COUNCIL

Sheet 3 of 9


Application Number
BC080001

Drawing Reference
LR-DG-APT-ILP-024.3

Scale 1 : 5000 @ A1	Sheet: 3 of 9	Revision 01
-------------------------------	-------------------------	-----------------------

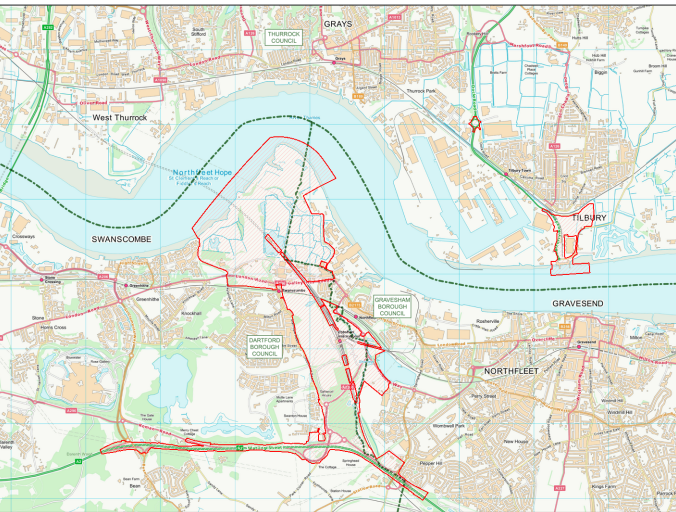 

- Key**
- Gate 1
 - Gate 2
 - Plaza
 - Hotel
 - Transport Terminals
 - Car Park
 - Back of House and Infrastructure
 - Staff Accommodation
 - Visitors Centre and Training Facilities
 - E-Sports and Conferention Centre
 - Hotel and Market
 - AOD Top
 - AOD Bottom

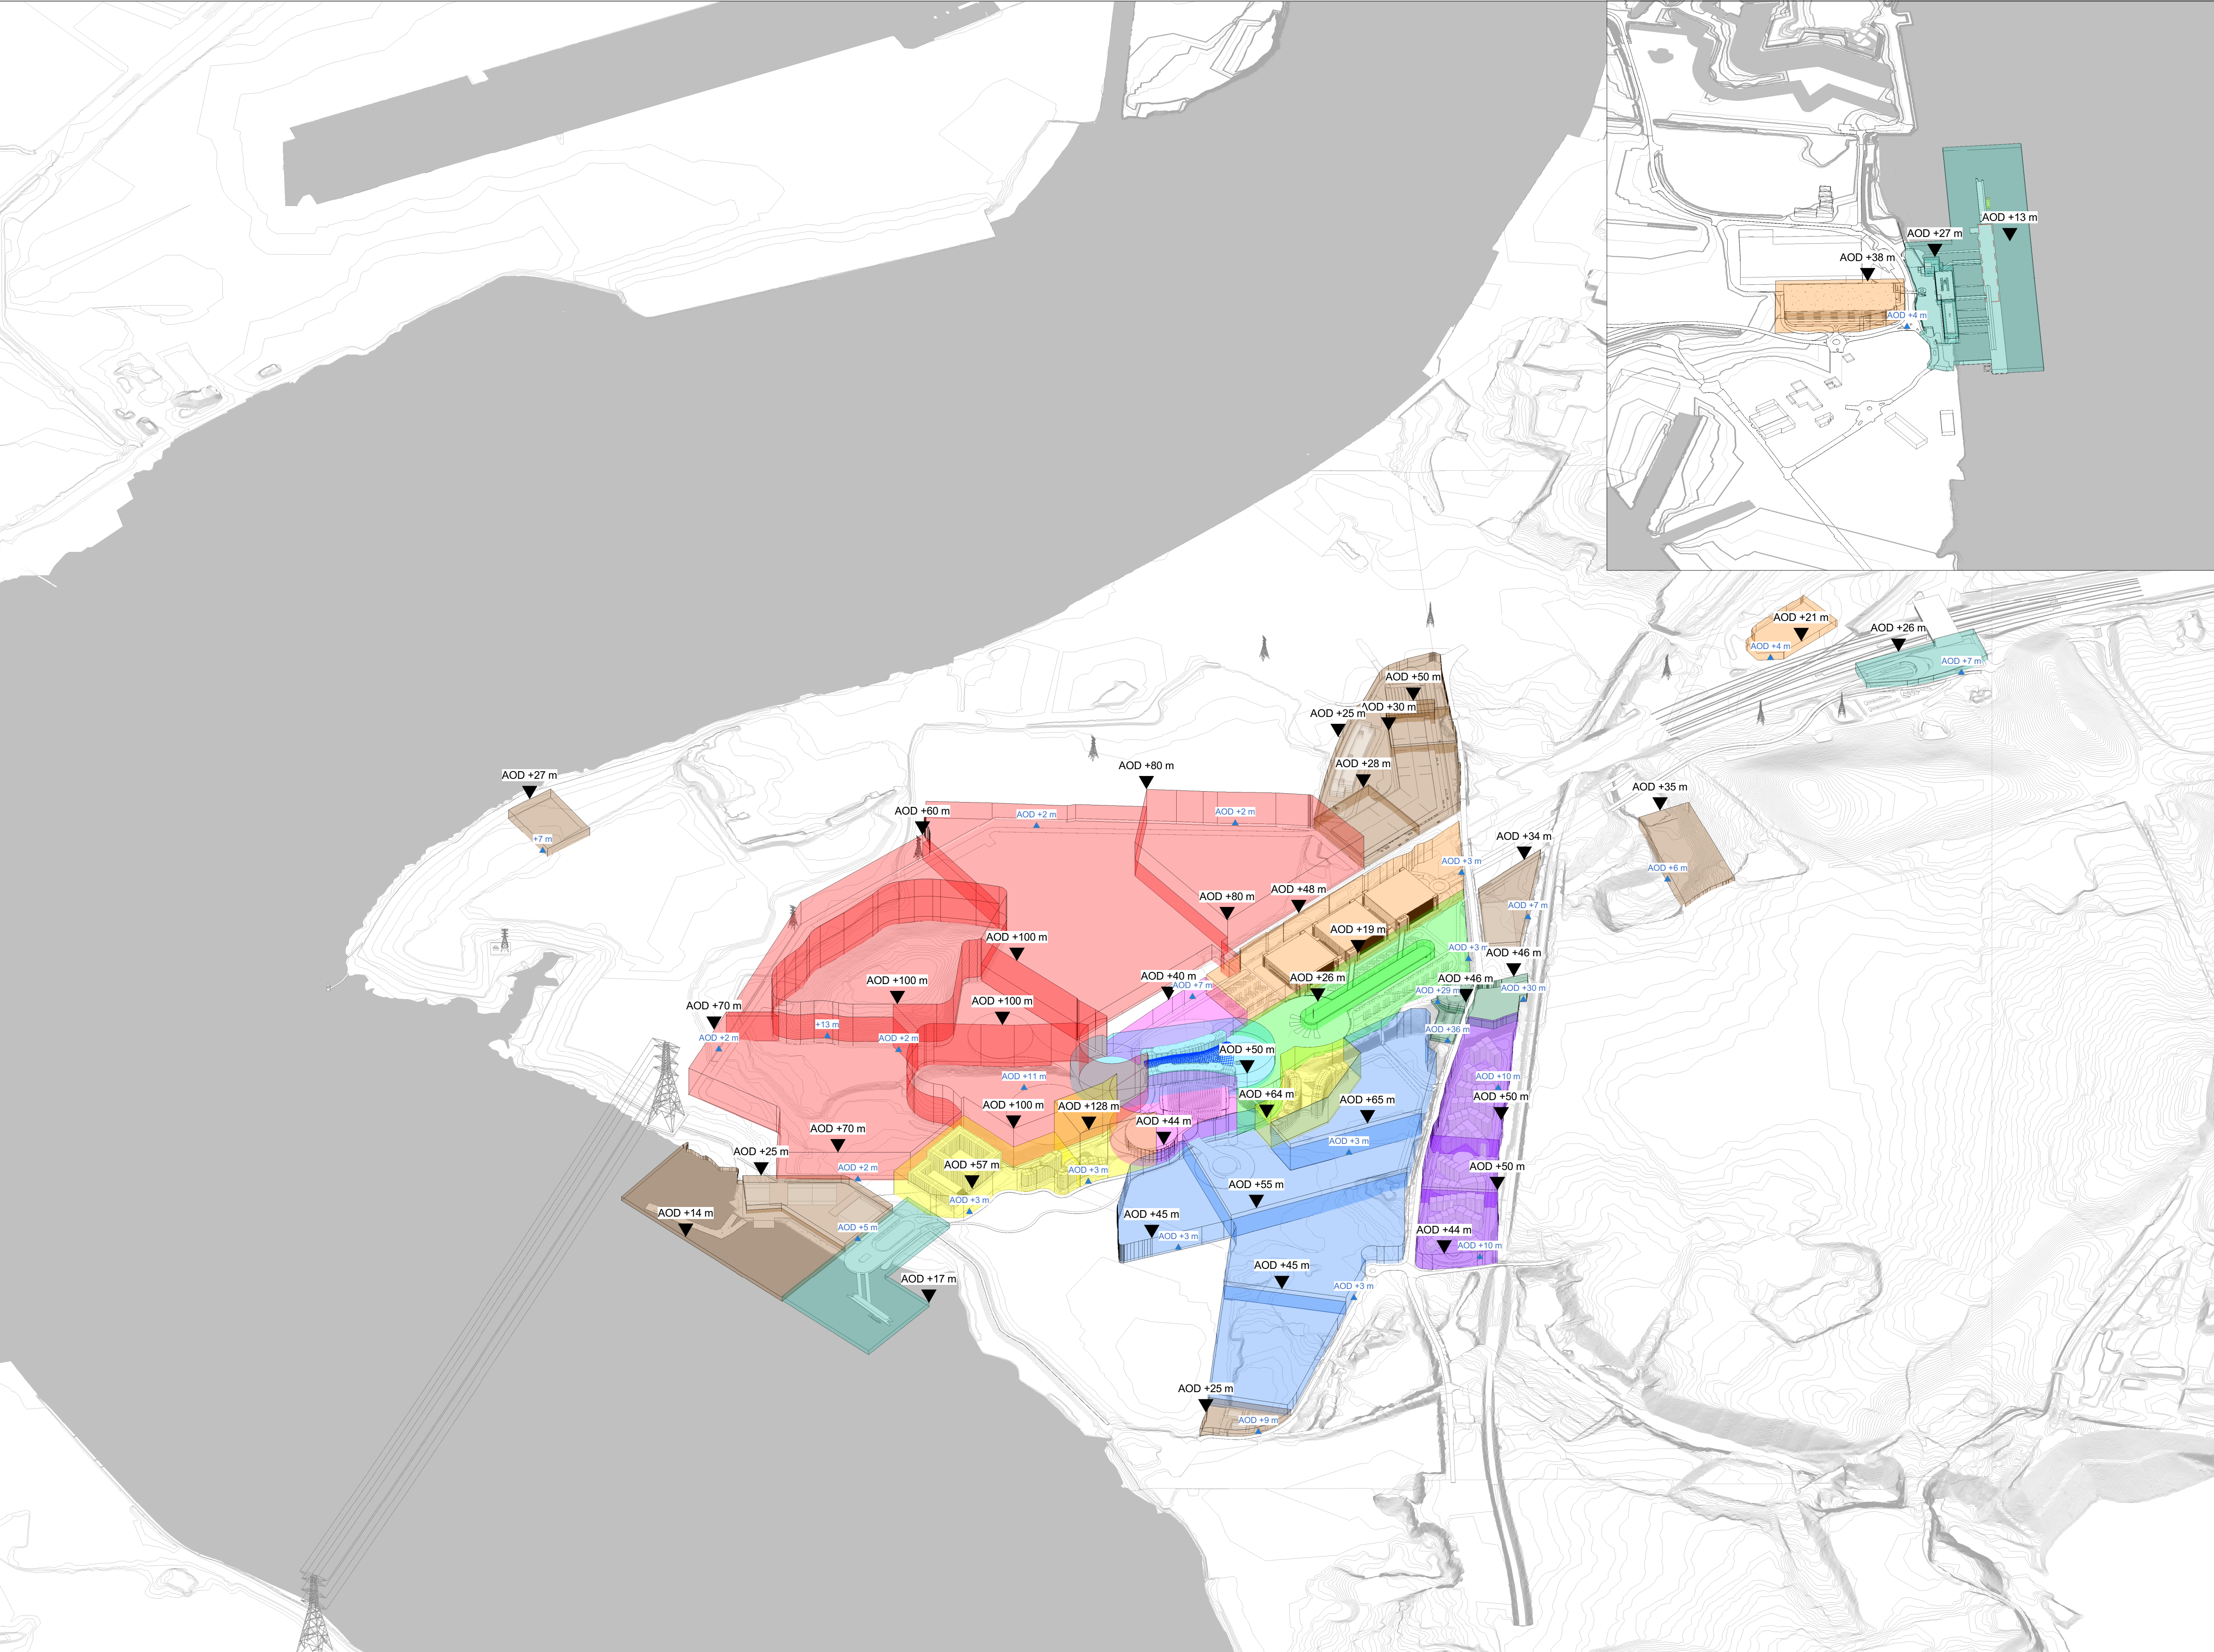

Apt

235 St John Street London EC1V 4NG www.aplondon.com

Project	The London Resort	Project No.	19072
---------	-------------------	-------------	-------

Disclaimer
Do not scale from this drawing. Check all dimensions on site before fabrication or setting out. This document is copyright and may not be reproduced without permission of the owner.



REPRODUCED FROM ORDNANCE SURVEY MAPS, BY PERMISSION OF THE ORDNANCE SURVEY ON BEHALF OF THE CONTROLLER OF HER MAJESTY'S STATIONERY OFFICE. CROWN COPYRIGHT ORDNANCE

ORDNANCE SURVEY LICENCE NO. 0100031673
© CROWN COPYRIGHT AND DATABASE RIGHT 2020
© LOCAL GOVERNMENT INFORMATION HOUSE LIMITED
COPYRIGHT AND DATABASE RIGHTS 2020

Rev	Reason for Issue	Date	Drw	Chk
01	Issue for Consultation	24/07/20	Apt	
00	Draft design freeze for PEIR	05/06/20	Apt	

THE LONDON RESORT DEVELOPMENT CONSENT ORDER
Illustrative Parameters Plans - View From West
DARTFORD BOROUGH COUNCIL, GRAVESHAM BOROUGH COUNCIL AND THURROCK COUNCIL
Sheet 4 of 9

Application Number	BC080001		
Drawing Reference	LR-DG-APT-ILP-024.4		
Scale	1 : 5000 @ A1	Sheet:	4 of 9
Revision	01		

 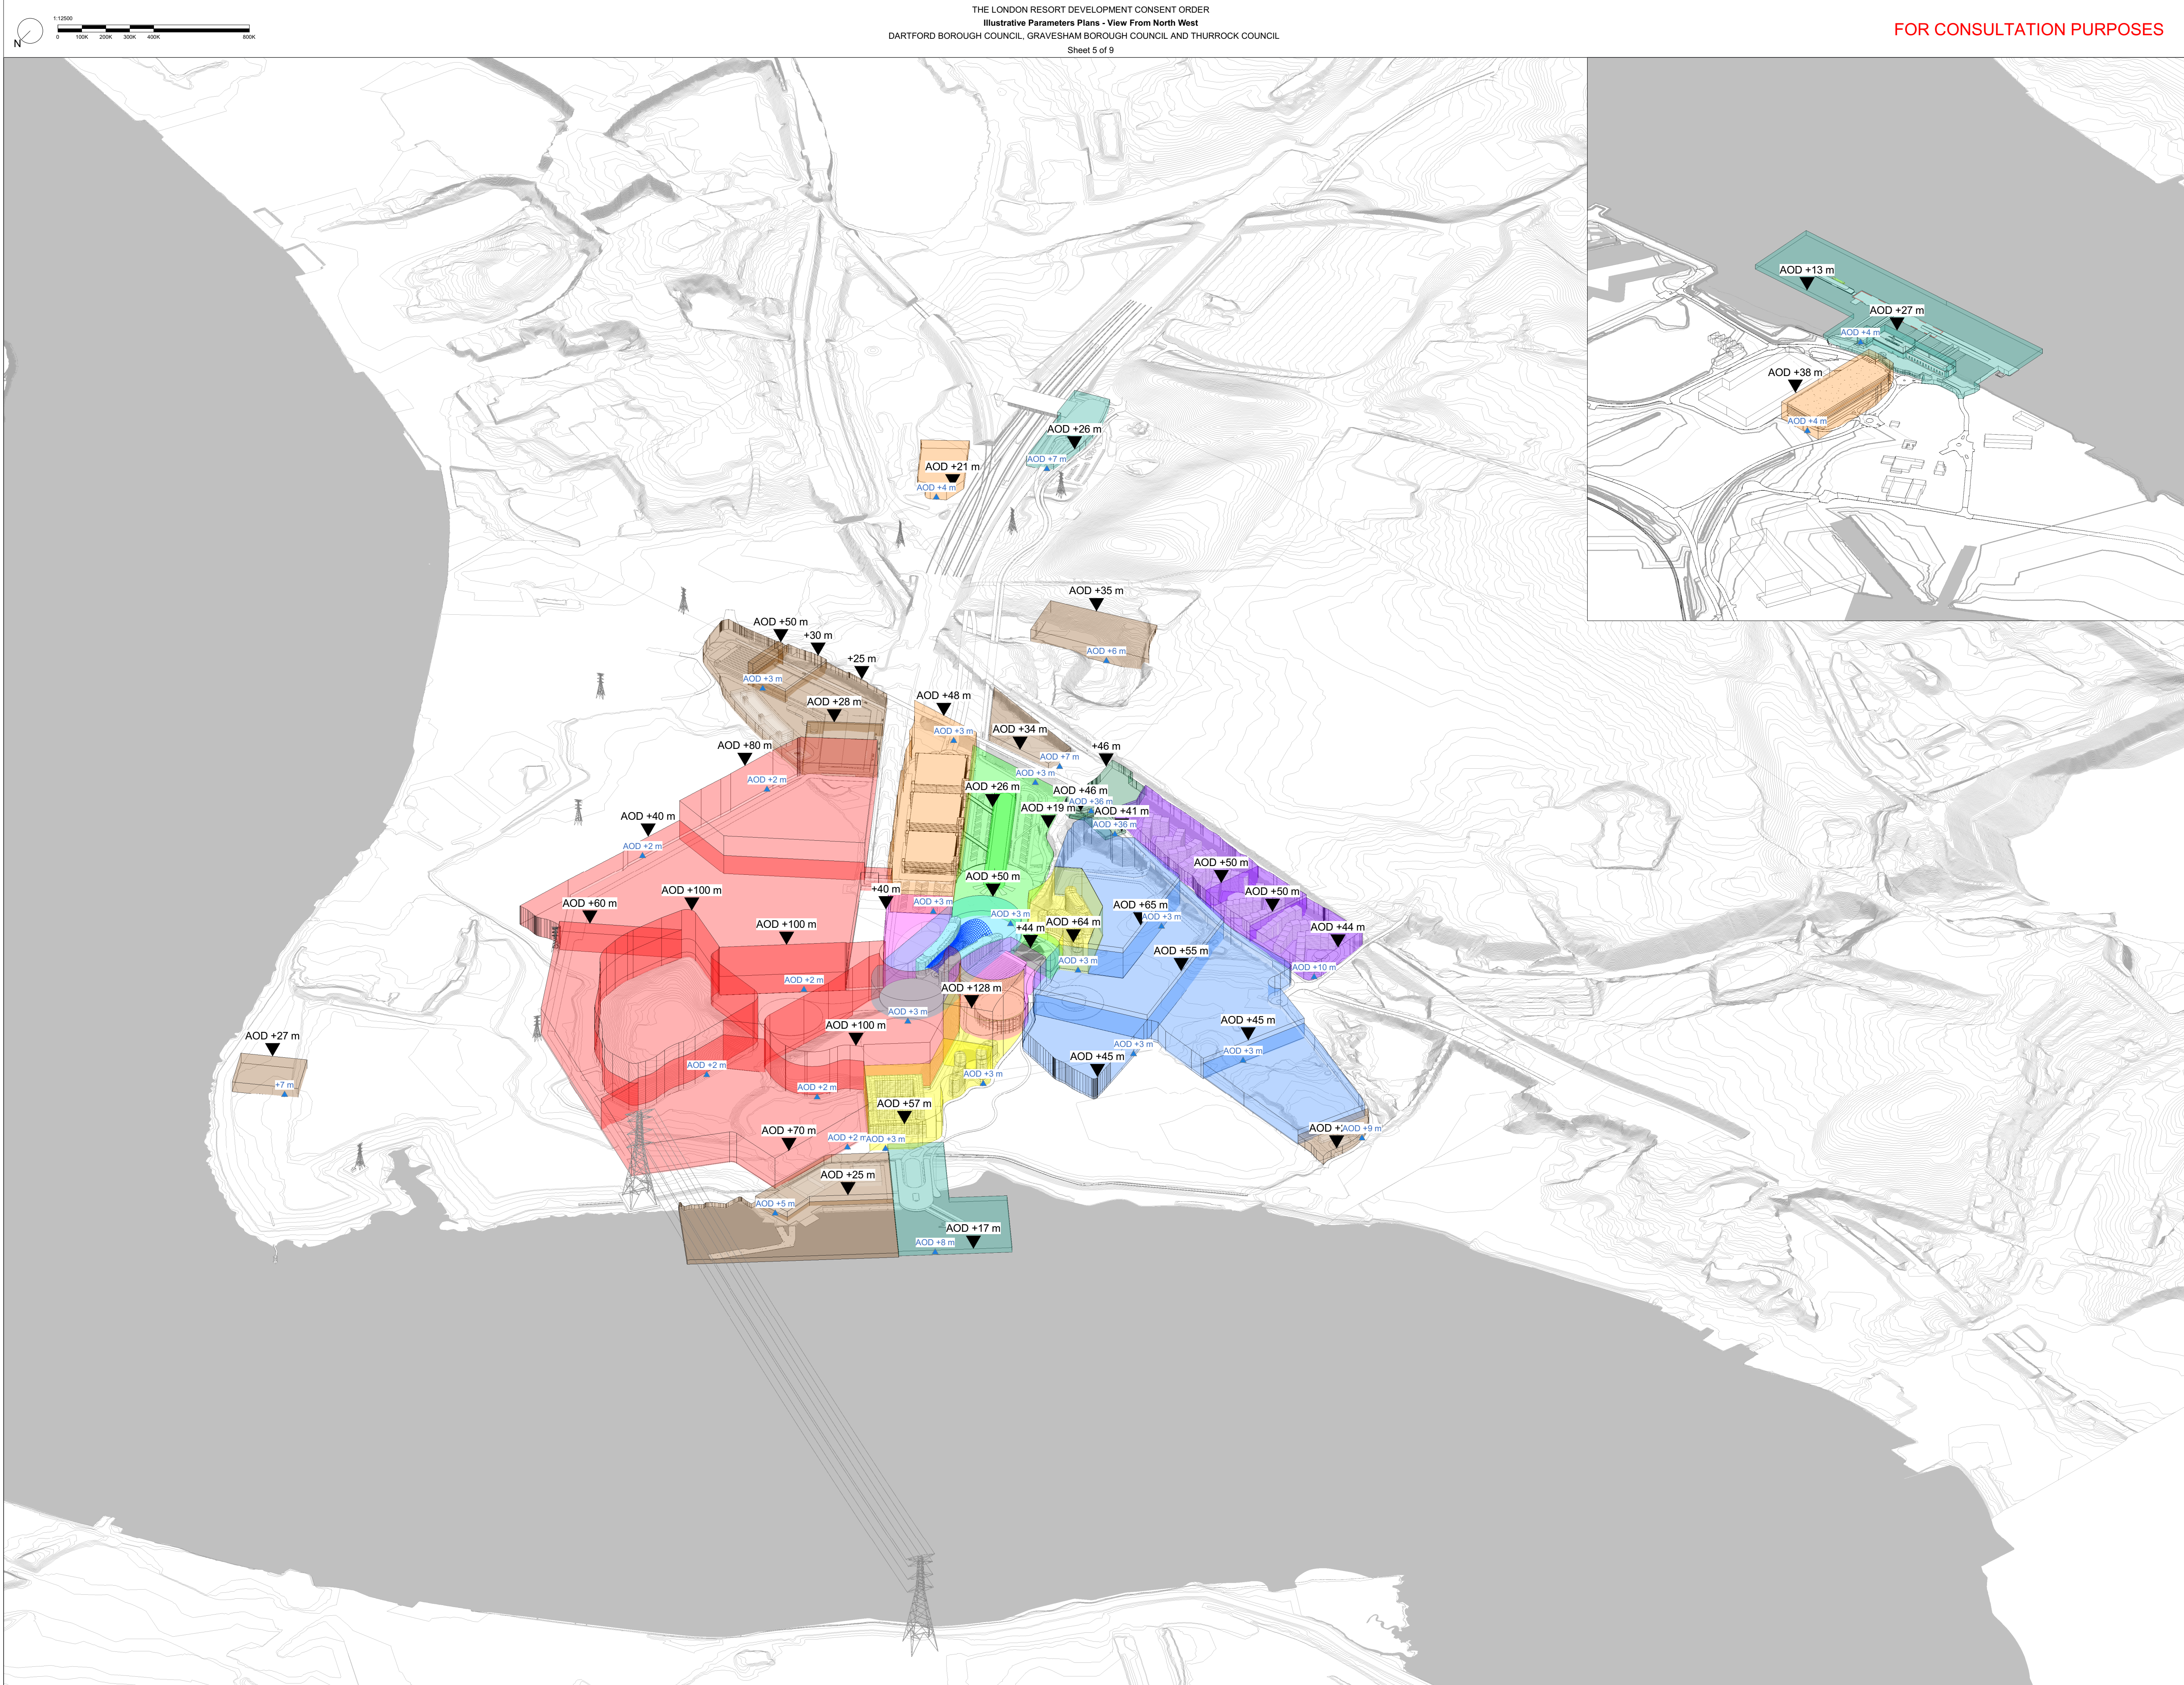

FOR CONSULTATION PURPOSES



- Key**
- Gate 1
 - Gate 2
 - Plaza
 - Hotel
 - Transport Terminals
 - Car Park
 - Back of House and Infrastructure
 - Staff Accommodation
 - Visitors Centre and Training Facilities
 - E-Sports and Conferention Centre
 - Hotel and Market
 - AOD Top
 - AOD Bottom

Apt

235 St John Street London EC1V 4NG www.aplondon.com

Project	The London Resort	Project No.	19072
---------	-------------------	-------------	-------



Disclaimer
Do not scale from this drawing. Check all dimensions on site before fabrication or setting out. This document is copyright and may not be reproduced without permission of the owner.

REPRODUCED FROM ORDNANCE SURVEY MAPS, BY PERMISSION OF THE ORDNANCE SURVEY ON BEHALF OF THE CONTROLLER OF HER MAJESTY'S STATIONERY OFFICE. CROWN COPYRIGHT ORDNANCE
ORDNANCE SURVEY LICENCE NO. 0100031673
© CROWN COPYRIGHT AND DATABASE RIGHT 2020
© LOCAL GOVERNMENT INFORMATION HOUSE LIMITED
COPYRIGHT AND DATABASE RIGHTS 2020

01	Issue for Consultation	24/07/20	Apt
00	Draft design freeze for PEIR	05/06/20	Apt
Rev	Reason for Issue	Date	Drw Chk

THE LONDON RESORT DEVELOPMENT CONSENT ORDER
Illustrative Parameters Plans - View From North West
DARTFORD BOROUGH COUNCIL, GRAVESHAM BOROUGH COUNCIL AND THURROCK COUNCIL
Sheet 5 of 9

Application Number	BC080001		
Drawing Reference	LR-DG-APT-ILP-024.5		
Scale	1 : 5000 @ A1	Sheet	5 of 9
		Revision	01

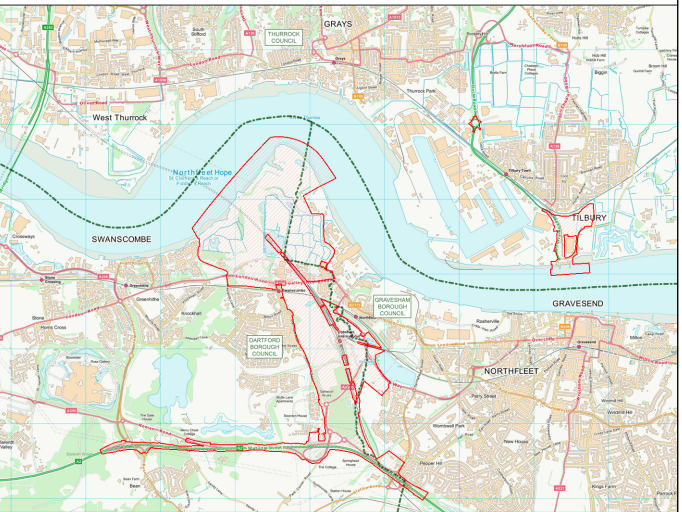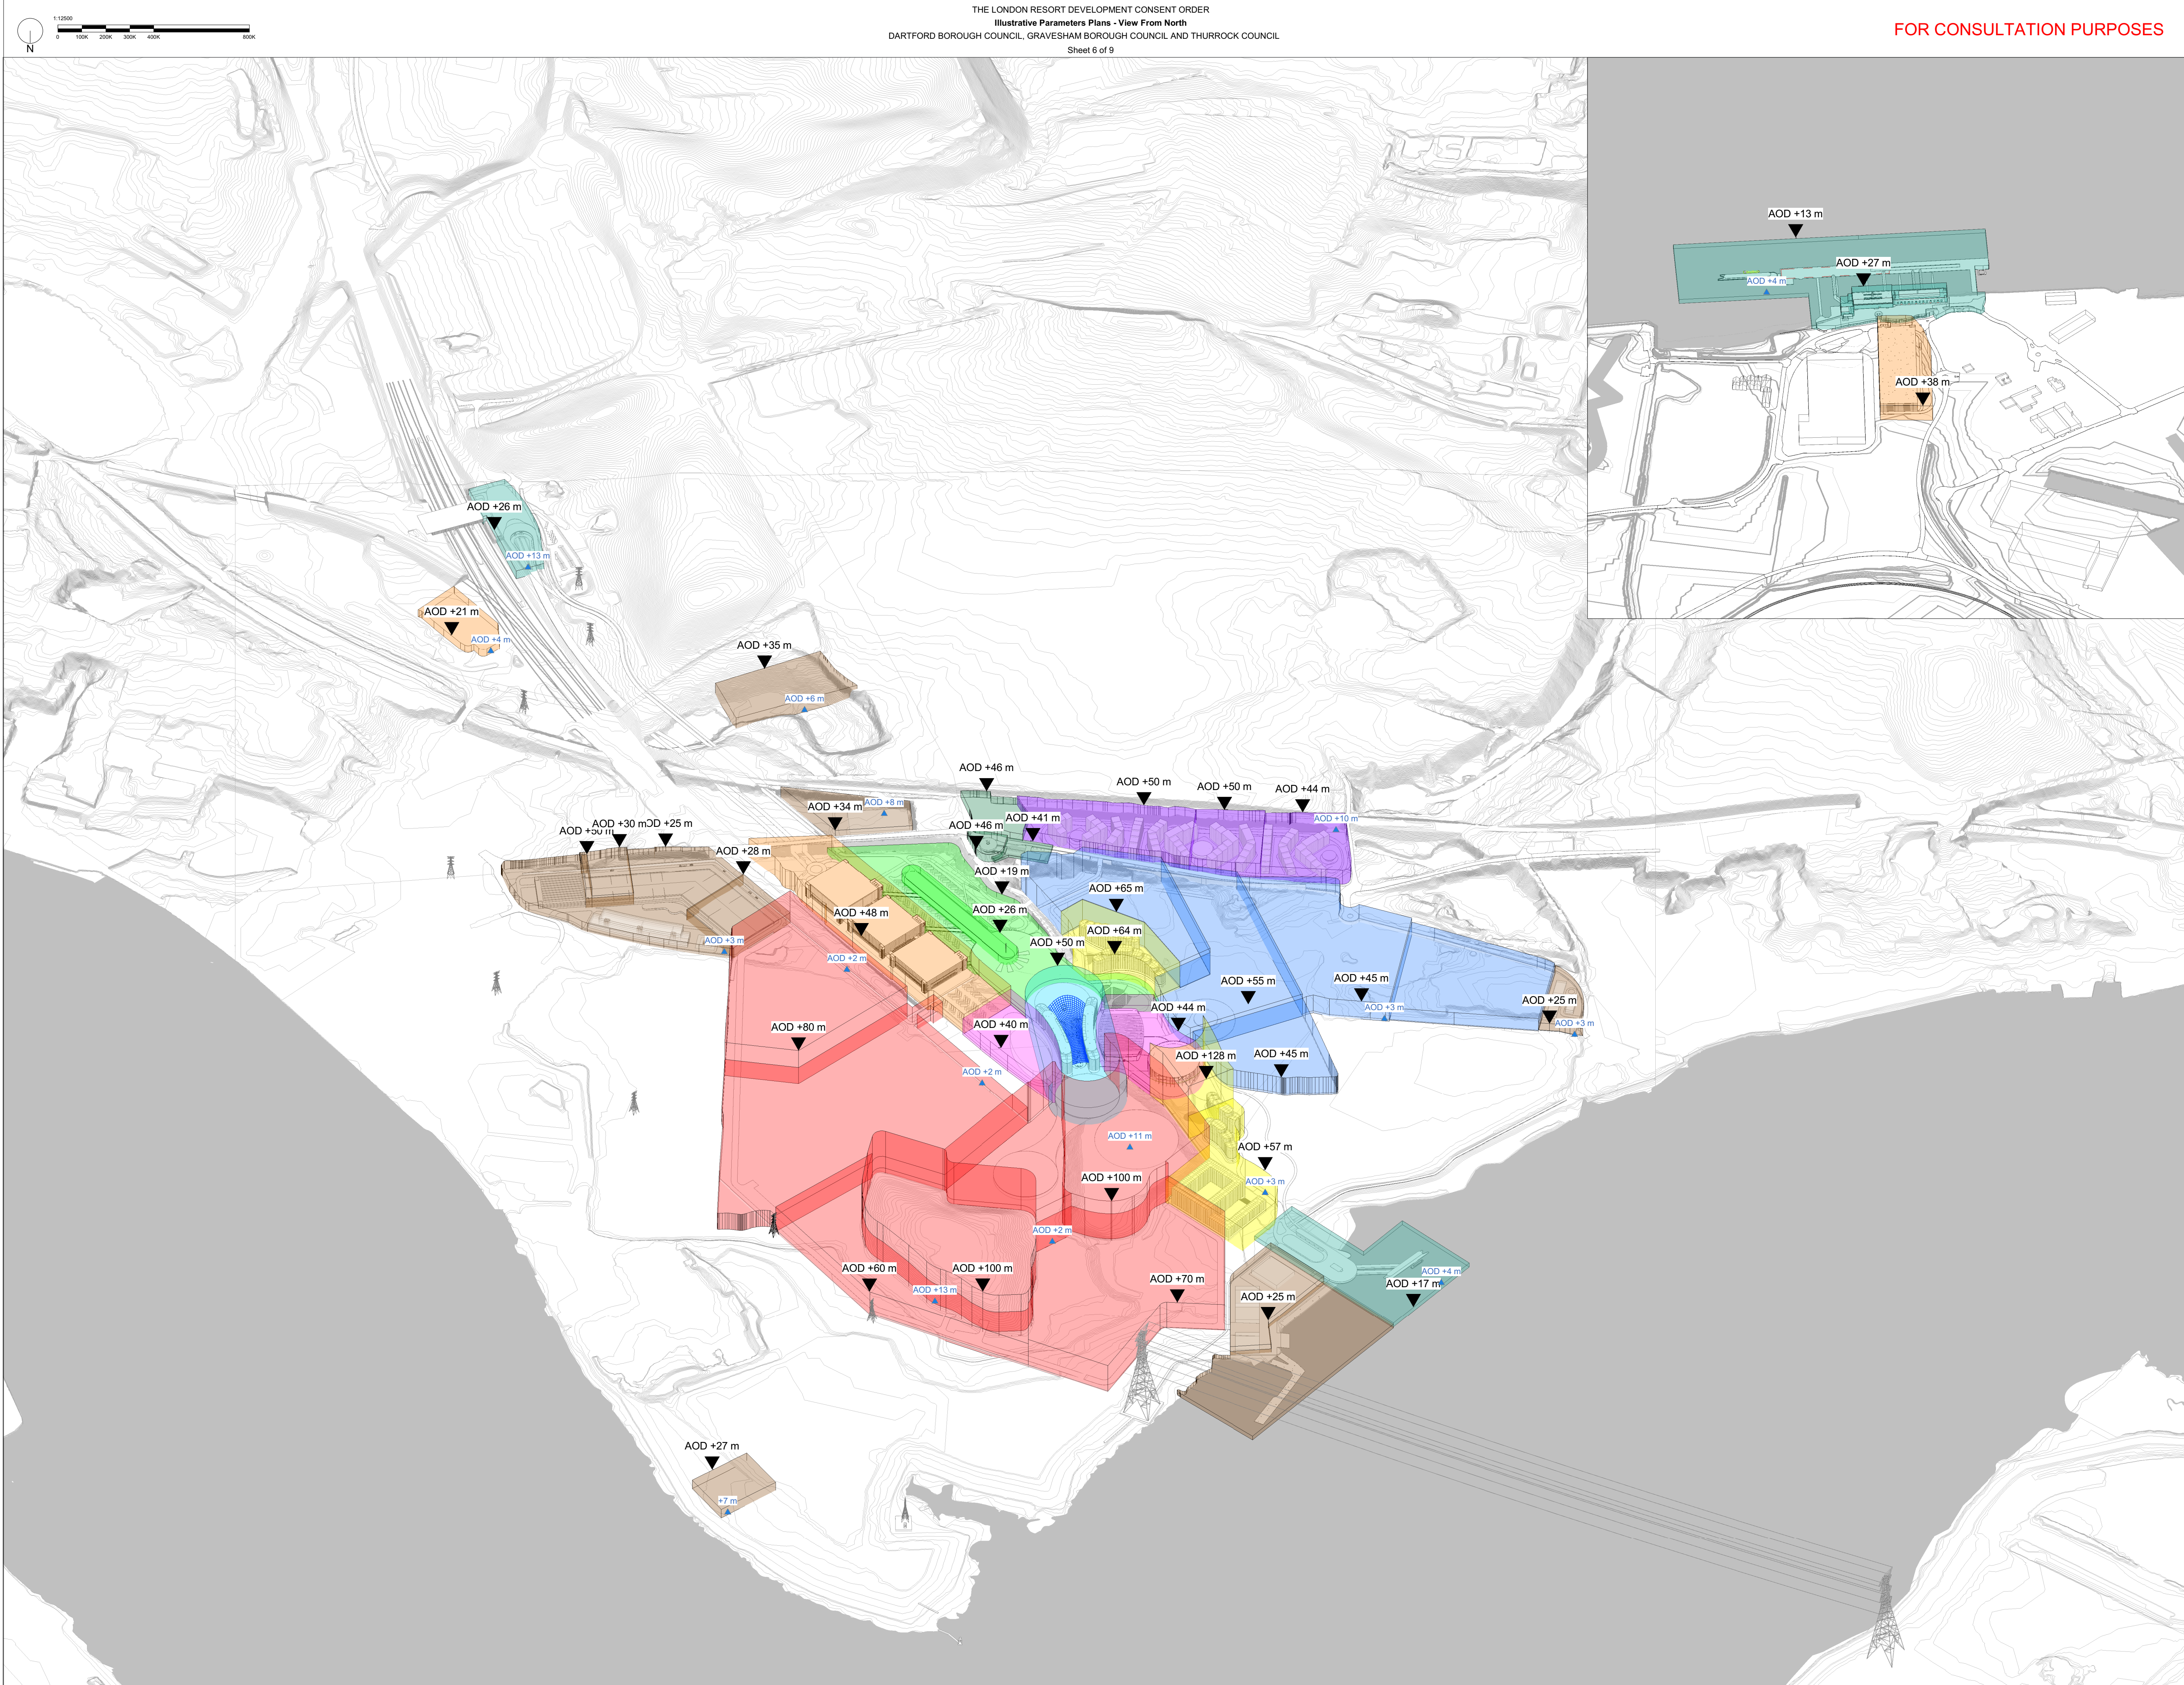

- Key**
- Gate 1
 - Gate 2
 - Plaza
 - Hotel
 - Transport Terminals
 - Car Park
 - Back of House and Infrastructure
 - Staff Accommodation
 - Visitors Centre and Training Facilities
 - E-Sports and Conferention Centre
 - Hotel and Market
 - AOD Top
 - AOD Bottom

Apt

235 St John Street London EC1V 4NG www.aplondon

Project The London Resort Project No. 19072




Disclaimer
Do not scale from this drawing. Check all dimensions on site before fabrication or setting out. This document is copyright and may not be reproduced without permission of the owner.

REPRODUCED FROM ORDNANCE SURVEY MAPS, BY PERMISSION OF THE ORDNANCE SURVEY ON BEHALF OF THE CONTROLLER OF HER MAJESTY'S STATIONERY OFFICE. CROWN COPYRIGHT ORDNANCE
ORDNANCE SURVEY LICENCE NO. 0100031673
© CROWN COPYRIGHT AND DATABASE RIGHT 2020
© LOCAL GOVERNMENT INFORMATION HOUSE LIMITED
COPYRIGHT AND DATABASE RIGHTS 2020

Rev	Reason for Issue	Date	Drw	Chk
01	Issue for Consultation	24/07/20	Apt	
00	Draft design freeze for PEIR	05/06/20	Apt	

THE LONDON RESORT DEVELOPMENT CONSENT ORDER
Illustrative Parameters Plans - View From North
DARTFORD BOROUGH COUNCIL, GRAVESHAM BOROUGH COUNCIL AND THURROCK COUNCIL
Sheet 6 of 9

Application Number
BC080001
Drawing Reference
LR-DG-APT-ILP-024.6
Scale
1 : 5000 @ A1
Sheet:
6 of 9
Revision
01

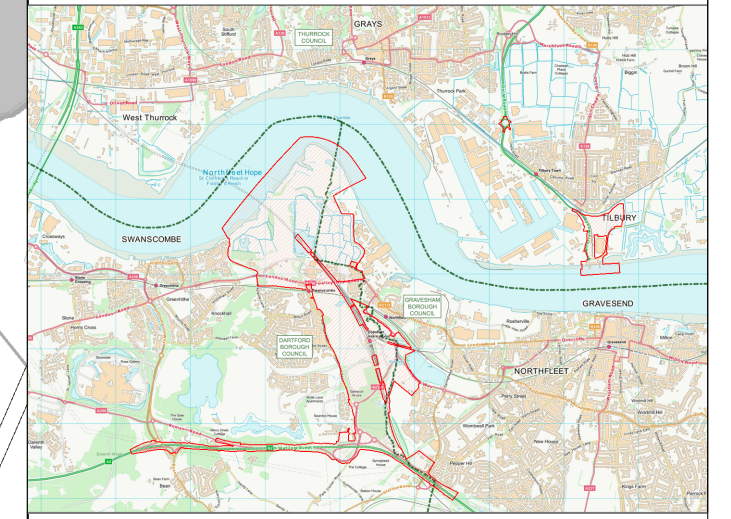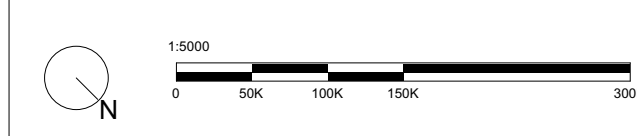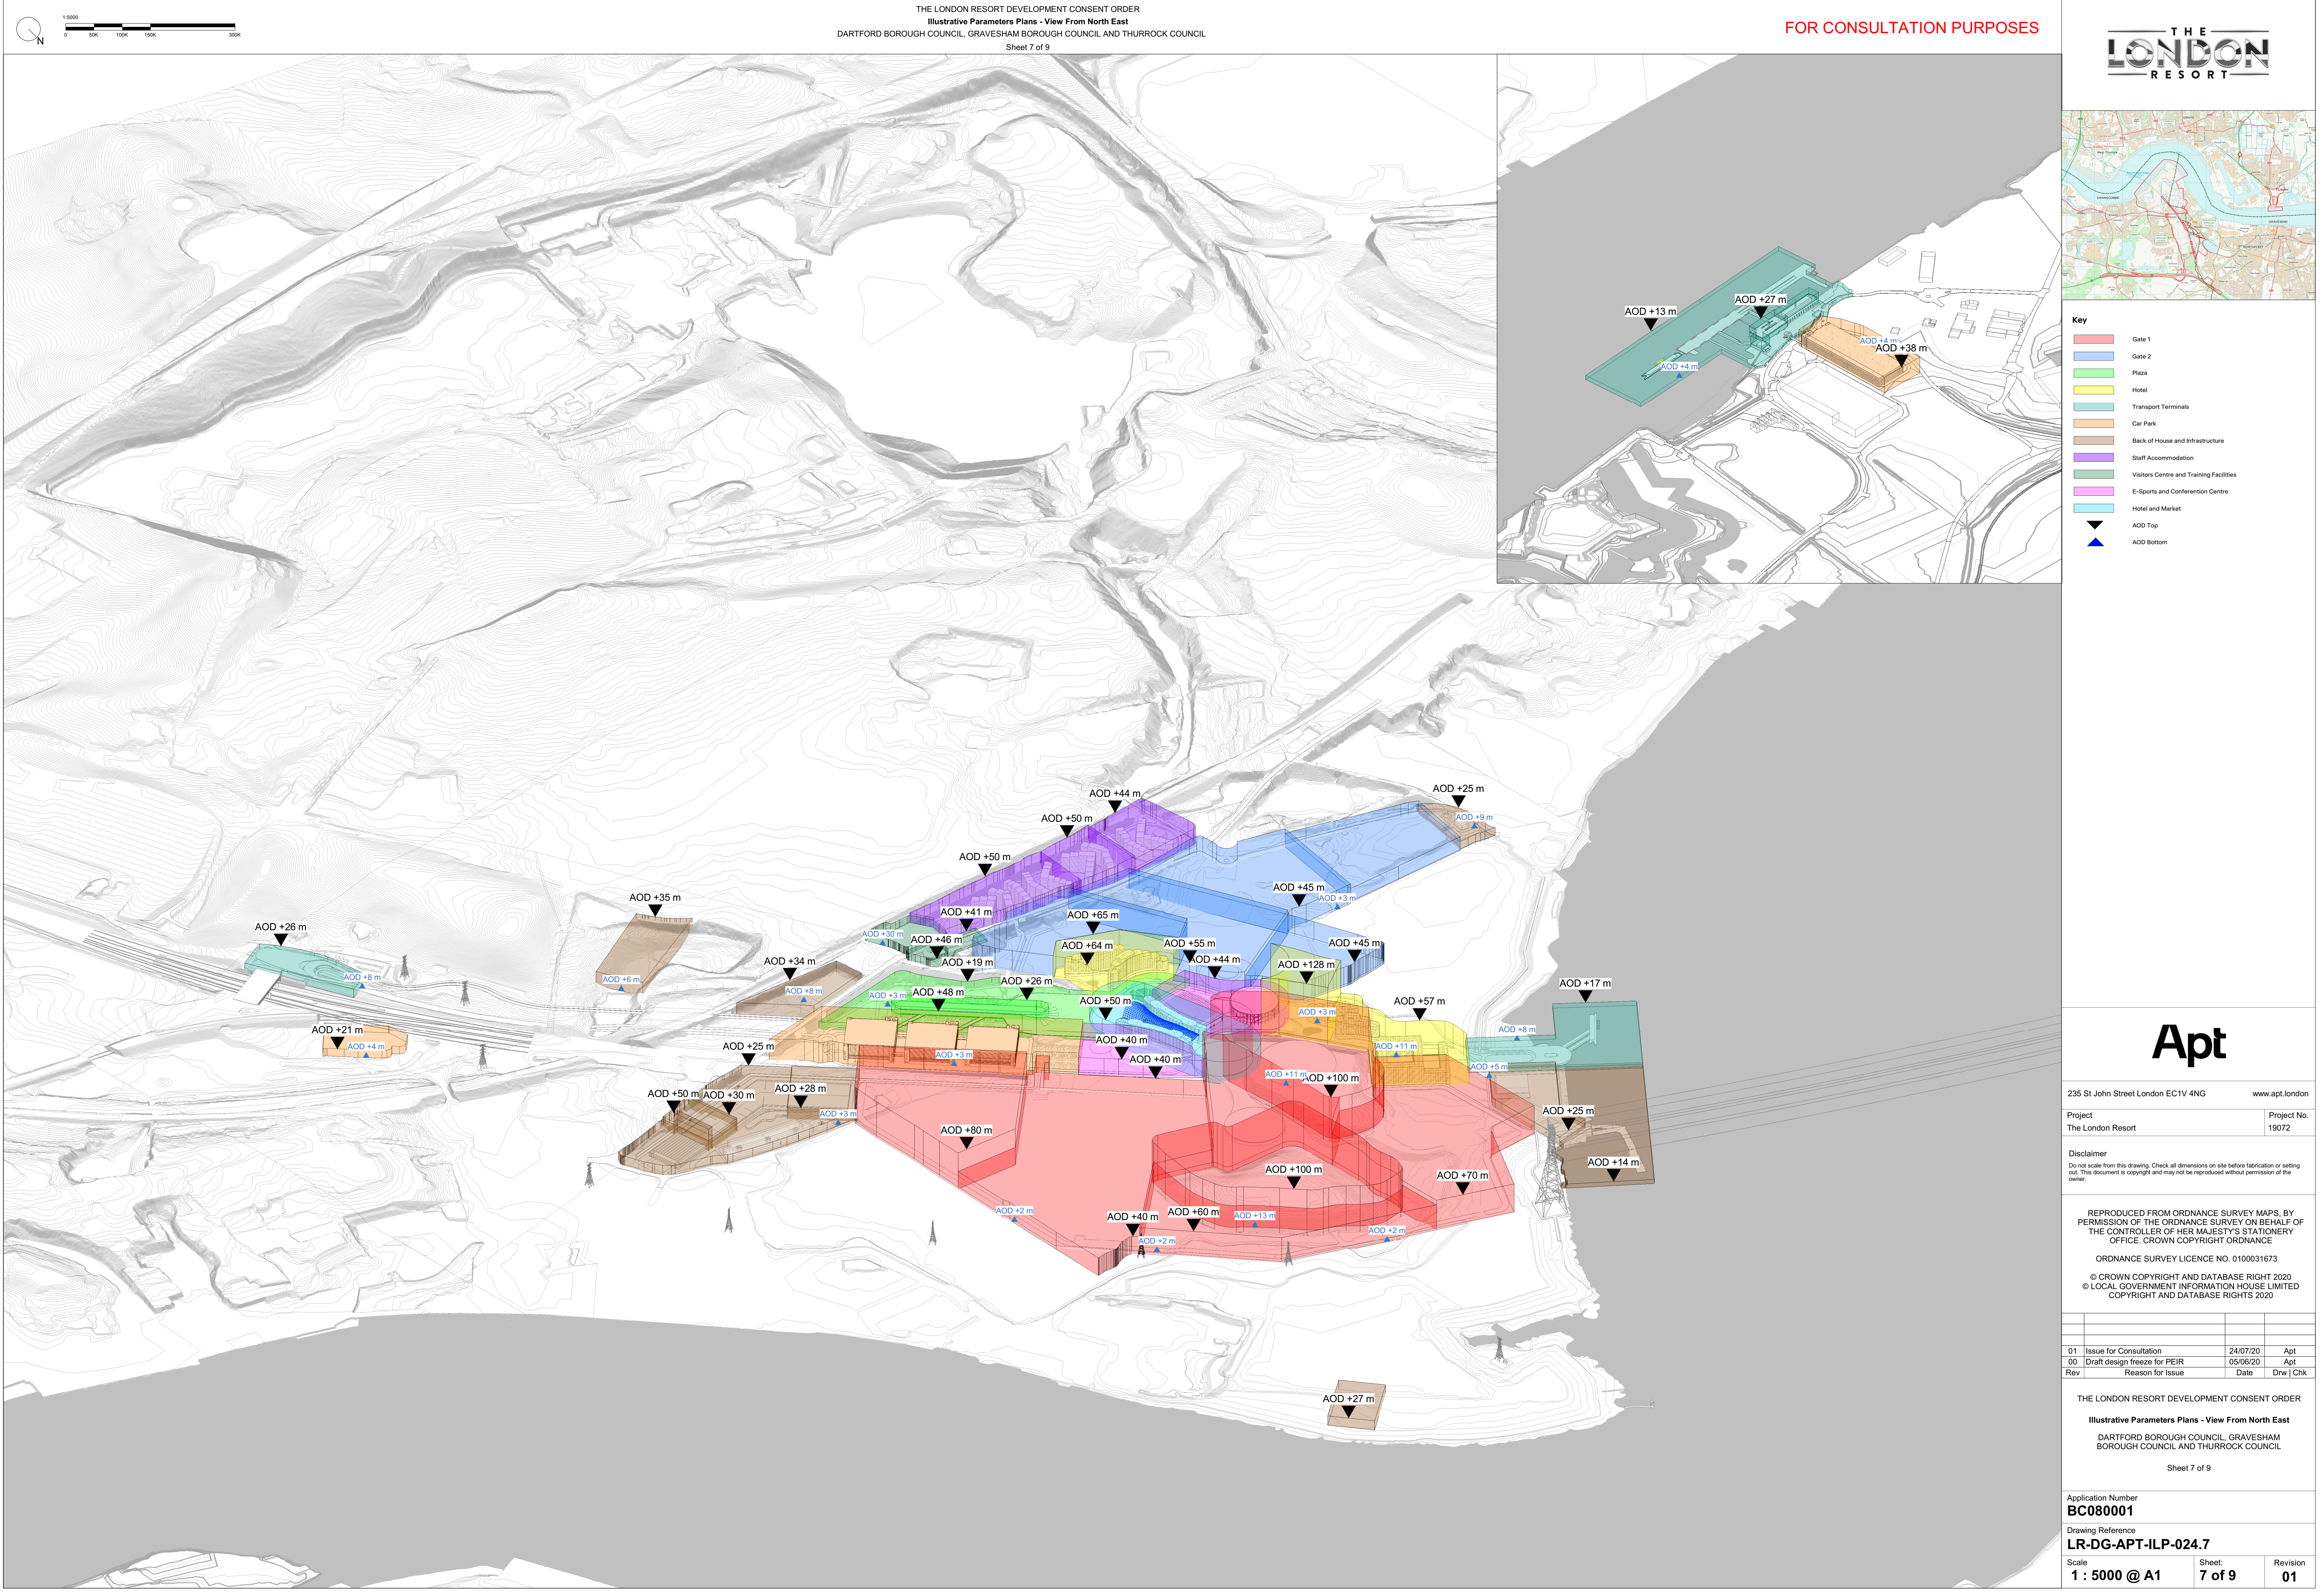

- Gate 1
- Gate 2
- Plaza
- Hotel
- Transport Terminals
- Car Park
- Back of House and Infrastructure
- Staff Accommodation
- Visitors Centre and Training Facilities
- E-Sports and Conference Centre
- Hotel and Market
- AOD Top
- AOD Bottom

Apt

235 St John Street London EC1V 4NG
www.aplondon

Project	The London Resort	Project No.	19072
---------	-------------------	-------------	-------


Disclaimer
Do not scale from this drawing. Check all dimensions on site before fabrication or setting out. This document is copyright and may not be reproduced without permission of the owner.

REPRODUCED FROM ORDNANCE SURVEY MAPS, BY PERMISSION OF THE ORDNANCE SURVEY ON BEHALF OF THE CONTROLLER OF HER MAJESTY'S STATIONERY OFFICE. CROWN COPYRIGHT ORDNANCE
ORDNANCE SURVEY LICENCE NO. 0100031673
© CROWN COPYRIGHT AND DATABASE RIGHT 2020
© LOCAL GOVERNMENT INFORMATION HOUSE LIMITED
COPYRIGHT AND DATABASE RIGHTS 2020

01	Issue for Consultation	24/07/20	Apt
00	Draft design freeze for PEIR	05/06/20	Apt
Rev	Reason for Issue	Date	Drw Chk

THE LONDON RESORT DEVELOPMENT CONSENT ORDER
Illustrative Parameters Plans - View From North East
DARTFORD BOROUGH COUNCIL, GRAVESHAM BOROUGH COUNCIL AND THURROCK COUNCIL
Sheet 7 of 9

Application Number	BC080001		
Drawing Reference	LR-DG-APT-ILP-024.7		
Scale	1 : 5000 @ A1	Sheet:	7 of 9
Revision	01		

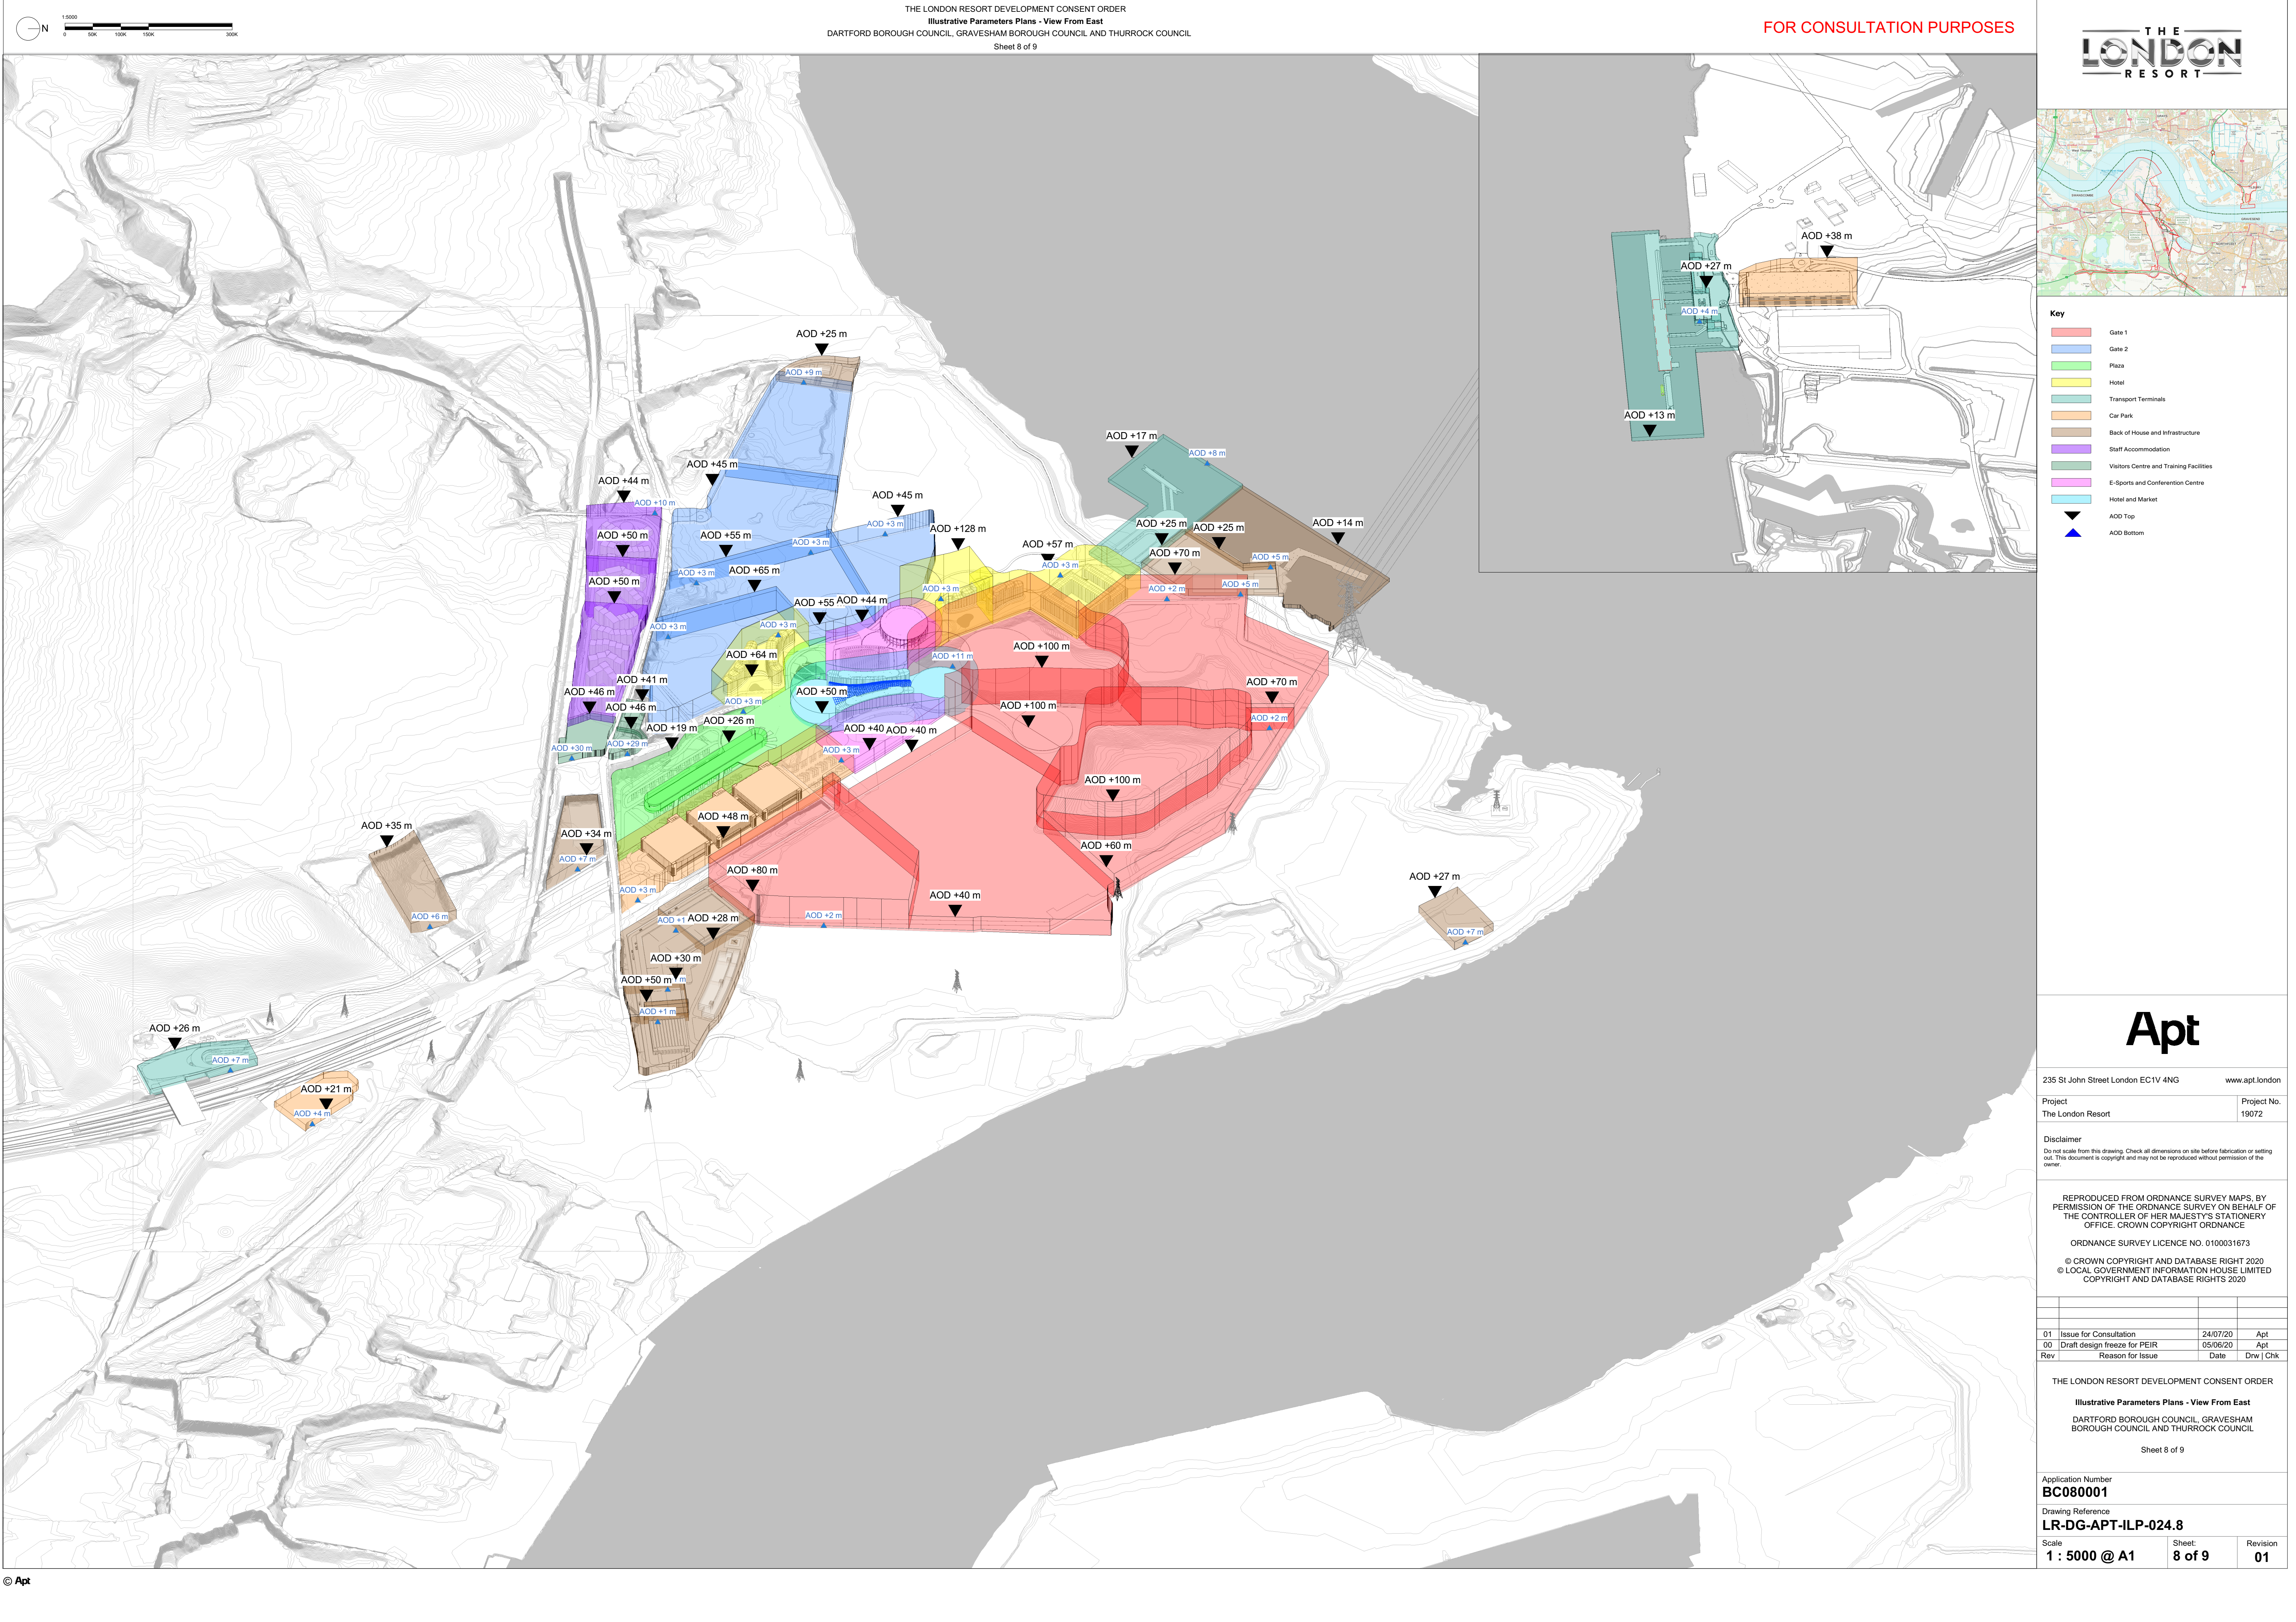

- Key
- Gate 1
 - Gate 2
 - Plaza
 - Hotel
 - Transport Terminals
 - Car Park
 - Back of House and Infrastructure
 - Staff Accommodation
 - Visitors Centre and Training Facilities
 - E-Sports and Conference Centre
 - Hotel and Market
 - AOD Top
 - AOD Bottom

Apt

235 St John Street London EC1V 4NG www.aplondon.com

Project	The London Resort	Project No.	19072
---------	-------------------	-------------	-------


Disclaimer
Do not scale from this drawing. Check all dimensions on site before fabrication or setting out. This document is copyright and may not be reproduced without permission of the owner.

REPRODUCED FROM ORDNANCE SURVEY MAPS, BY PERMISSION OF THE ORDNANCE SURVEY ON BEHALF OF THE CONTROLLER OF HER MAJESTY'S STATIONERY OFFICE. CROWN COPYRIGHT ORDNANCE
ORDNANCE SURVEY LICENCE NO. 0100031673
© CROWN COPYRIGHT AND DATABASE RIGHT 2020
© LOCAL GOVERNMENT INFORMATION HOUSE LIMITED
COPYRIGHT AND DATABASE RIGHTS 2020


Rev	Reason for Issue	Date	Drw	Chk
01	Issue for Consultation	24/07/20	Apt	
00	Draft design freeze for PEIR	05/06/20	Apt	

THE LONDON RESORT DEVELOPMENT CONSENT ORDER
Illustrative Parameters Plans - View From East
DARTFORD BOROUGH COUNCIL, GRAVESHAM BOROUGH COUNCIL AND THURROCK COUNCIL
Sheet 8 of 9

Application Number	BC080001	
Drawing Reference	LR-DG-APT-ILP-024.8	
Scale	1 : 5000 @ A1	Sheet: 8 of 9
Revision	01	

 

FOR CONSULTATION PURPOSES

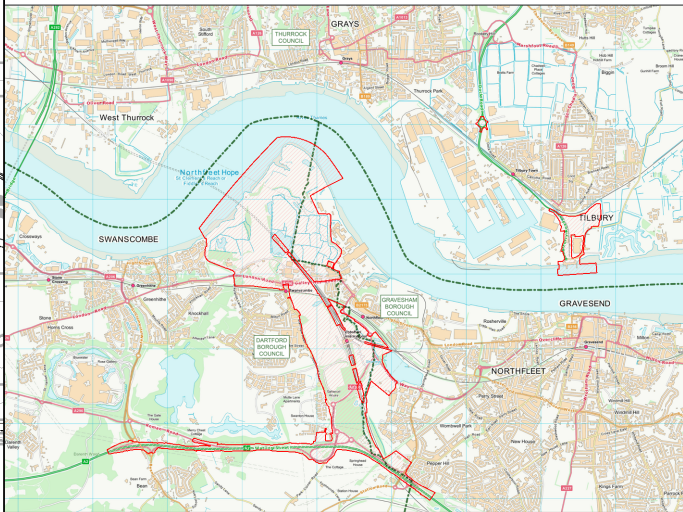

- Key
- Gate 1
 - Gate 2
 - Plaza
 - Hotel
 - Transport Terminals
 - Car Park
 - Back of House and Infrastructure
 - Staff Accommodation
 - Visitors Centre and Training Facilities
 - E-Sports and Conference Centre
 - Hotel and Market
 - AOD Top
 - AOD Bottom



Apt

235 St John Street London EC1V 4NG www.aplondon.com

Project: The London Resort Project No.: 19072

Disclaimer
Do not scale from this drawing. Check all dimensions on site before fabrication or setting out. This document is copyright and may not be reproduced without permission of the owner.

REPRODUCED FROM ORDNANCE SURVEY MAPS, BY PERMISSION OF THE ORDNANCE SURVEY ON BEHALF OF THE CONTROLLER OF HER MAJESTY'S STATIONERY OFFICE. CROWN COPYRIGHT ORDNANCE

ORDNANCE SURVEY LICENCE NO. 0100031673

© CROWN COPYRIGHT AND DATABASE RIGHT 2020
© LOCAL GOVERNMENT INFORMATION HOUSE LIMITED
COPYRIGHT AND DATABASE RIGHTS 2020

01	Issue for Consultation	24/07/20	Apt
00	Draft design freeze for PEIR	05/06/20	Apt
Rev	Reason for Issue	Date	Drw Chk

THE LONDON RESORT DEVELOPMENT CONSENT ORDER
Illustrative Parameters Plans - View From South East
DARTFORD BOROUGH COUNCIL, GRAVESHAM BOROUGH COUNCIL AND THURROCK COUNCIL
Sheet 9 of 9

Application Number BC080001	Sheet: 9 of 9	Revision 01
Drawing Reference LR-DG-APT-ILP-024.9	Scale 1 : 5000 @ A1	